

PLAT A B

PLAT A

22

Freight Detour Track

$5.89^{\circ} 56' E.$

$5.89^{\circ} 56' E.$


$0400 P.G.$
 $123.6'$
 139.65
 100.15
 100.15
 $12^{\circ} 30' C.R.$
 $4.32^{\circ} 30' S.T.$
 $126.0' S.T. 133.9$

Ave.


University



Fifth

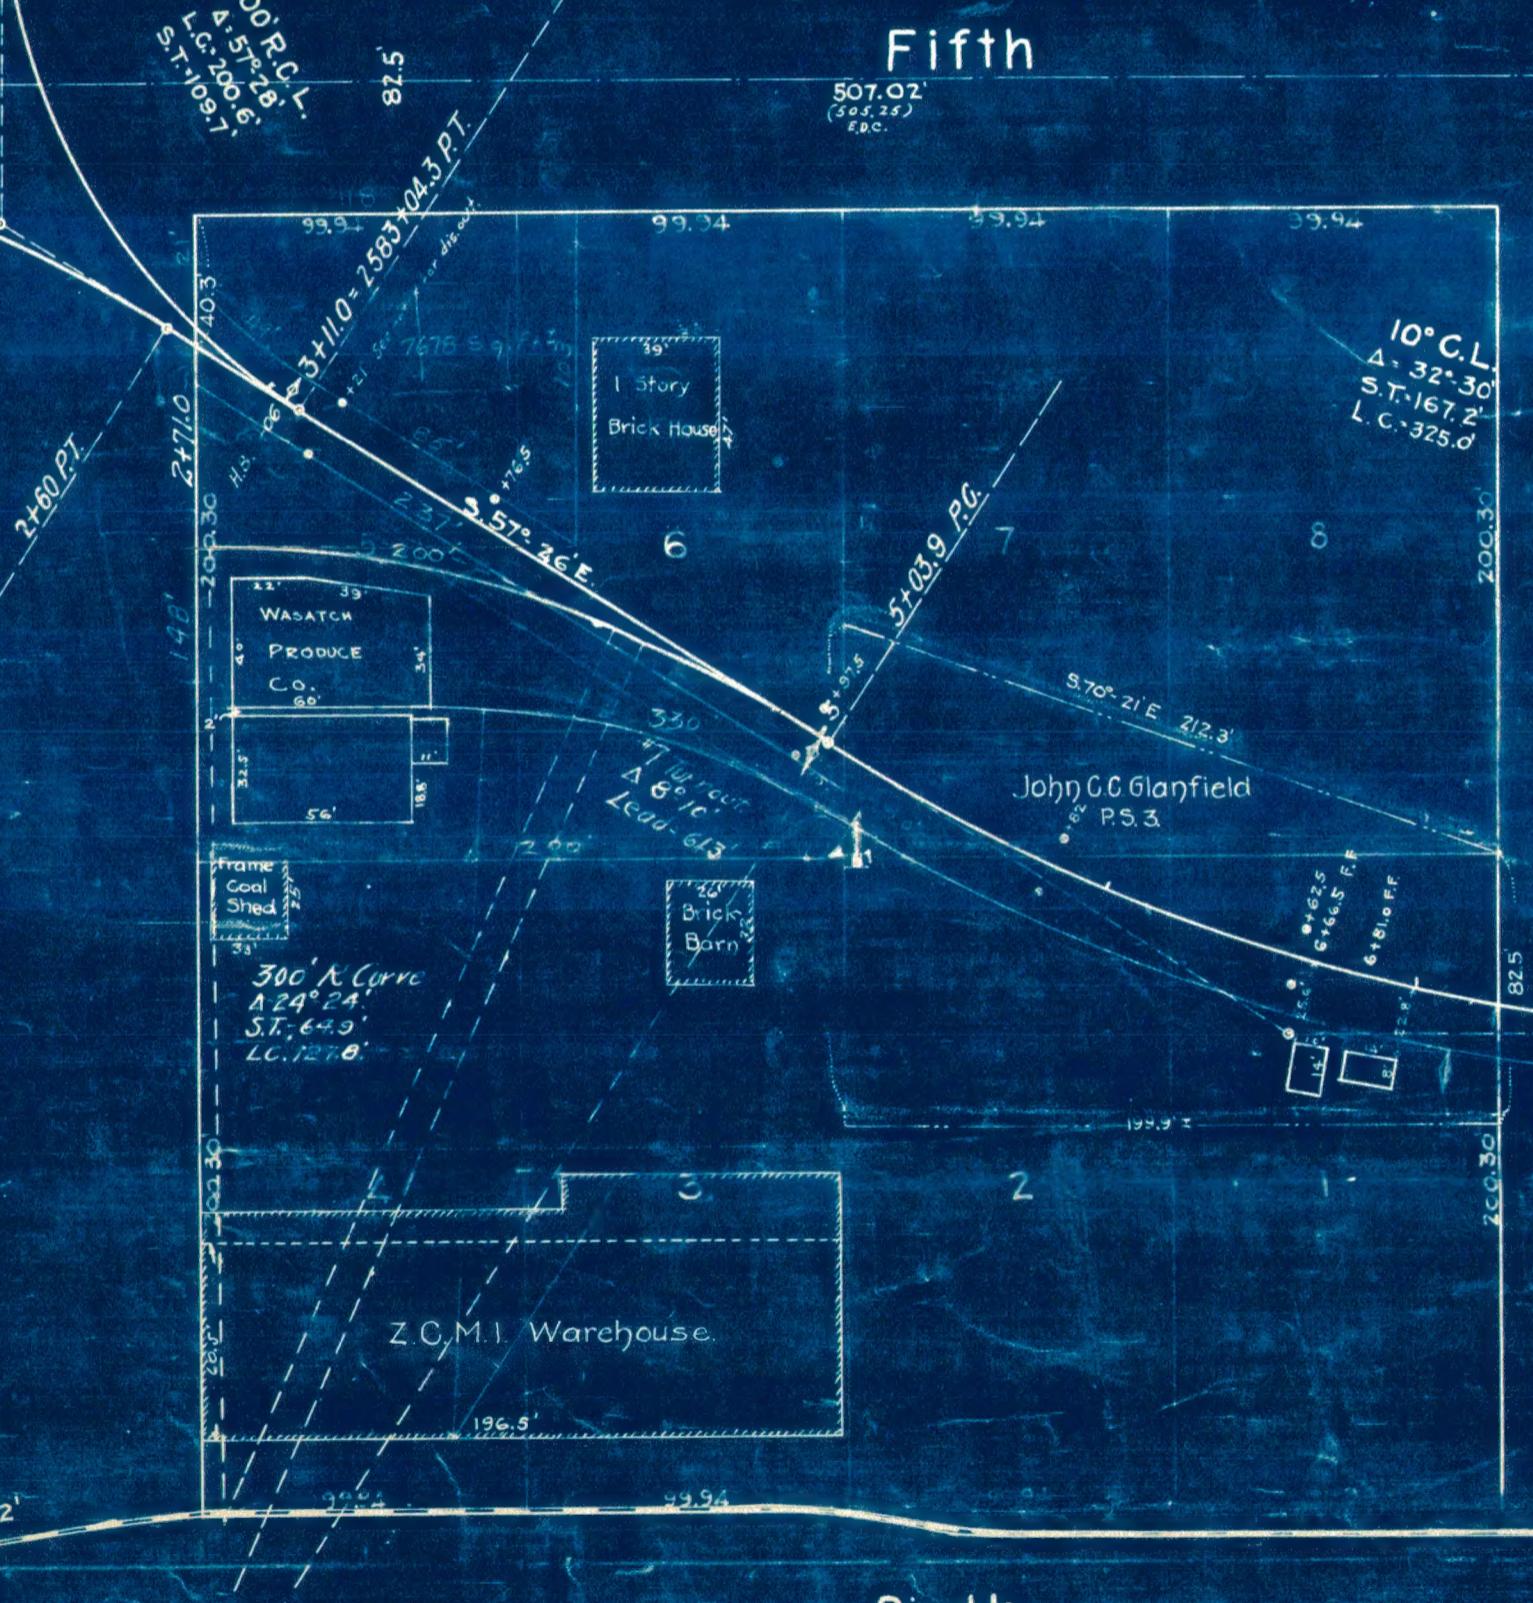

Sixth

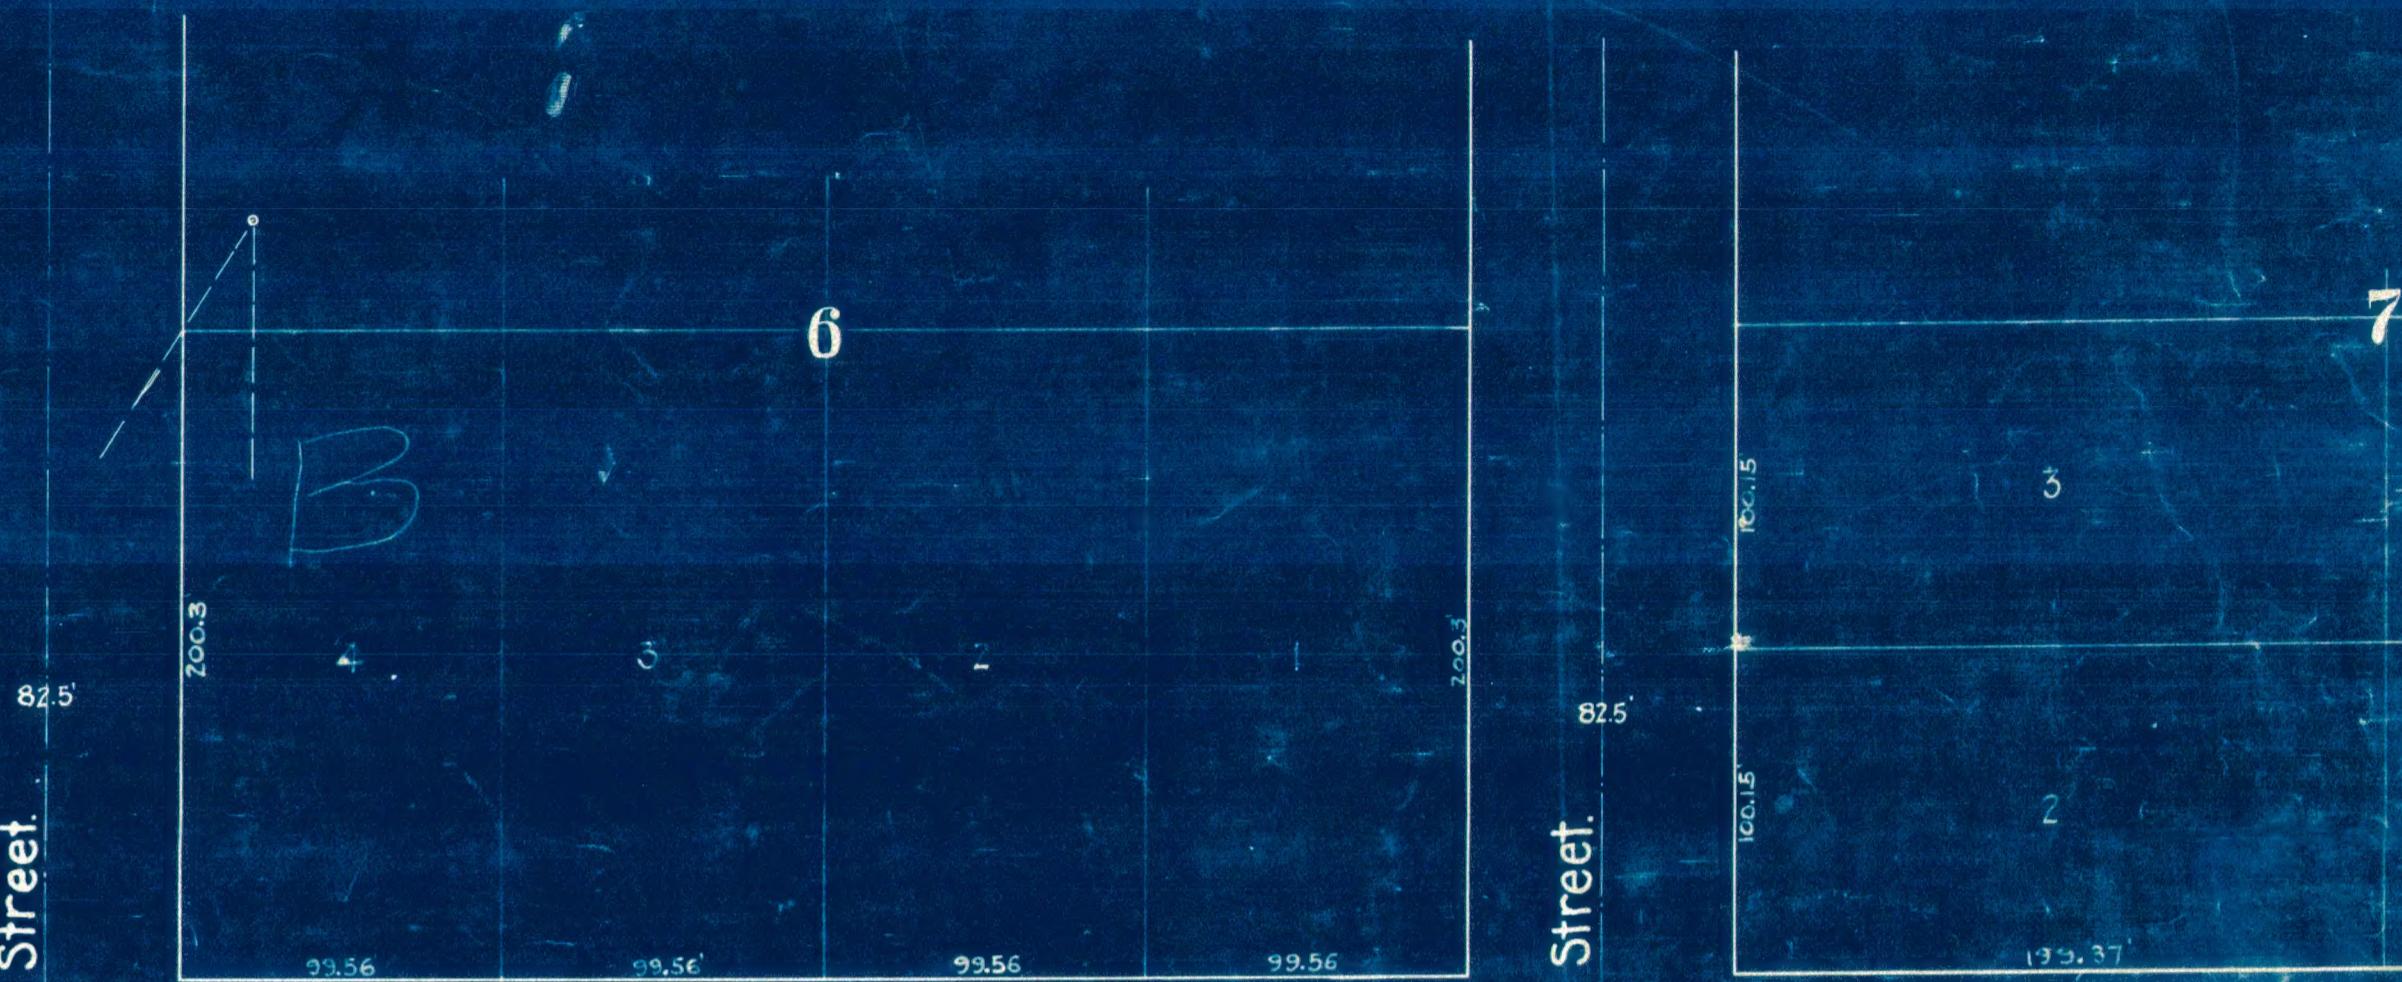

South Street.



South Street.

S.L. & U.R.R.
STATION PLAT
Fifth South and Academy Ave.
PROVO, UTAH.

Scale: 1 in = 60 ft. — February 11, 1916.
Office of Chief Engineer
Salt Lake City.

$10^{\circ} C.R.$
 $4.20^{\circ} 10'$
 $LC. 201.7'$
 $ST. 102.0'$